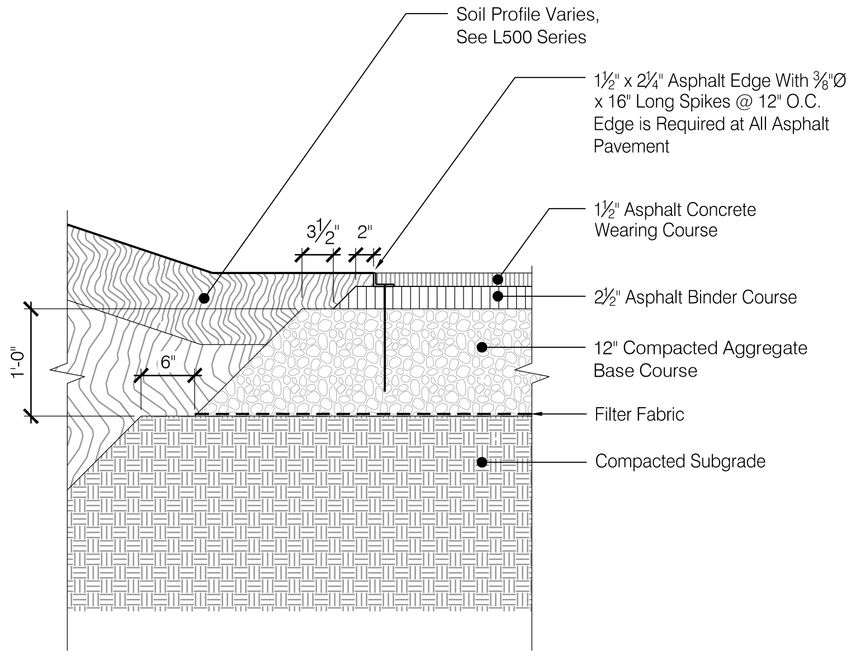

Notes:

1. Layout of Asphalt Concrete Base Course and Wearing Course Shall be Performed by the Surveyor.
2. Layout of Walkway Edges Shall Strictly Follow the Layout Provided on the Drawings. Alterations to Achieve the Required Walkway Alignment Shall Not be Permitted. Adding or Subtracting of Asphalt Concrete to the Installed Pathway Without Approval of the Landscape Architect is Strictly Forbidden.
3. After Installation of Base Course, Layout of Wearing Course Asphalt Edge Shall be Performed by the Surveyor and Accepted by the Landscape Architect Prior to Installation of Wearing Course.

1 Asphalt Concrete Pavement - Pedestrian Section
Scale: 1"=1'-0"

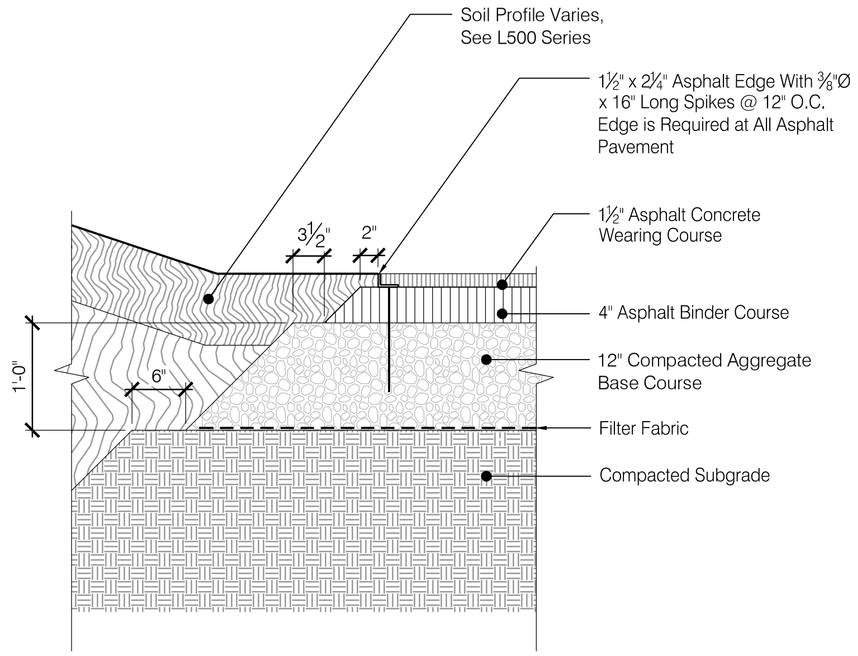

Notes:

1. Layout of Asphalt Concrete Base Course and Wearing Course Shall be Performed by the Surveyor.
2. Layout of Walkway Edges Shall Strictly Follow the Layout Provided on the Drawings. Alterations to Achieve the Required Walkway Alignment Shall Not be Permitted. Adding or Subtracting of Asphalt Concrete to the Installed Pathway Without Approval of the Landscape Architect is Strictly Forbidden.
3. After Installation of Base Course, Layout of Wearing Course Asphalt Edge Shall be Performed by the Surveyor and Accepted by the Landscape Architect Prior to Installation of Wearing Course.

2 Asphalt Concrete Pavement - Vehicular Section
Scale: 1"=1'-0"

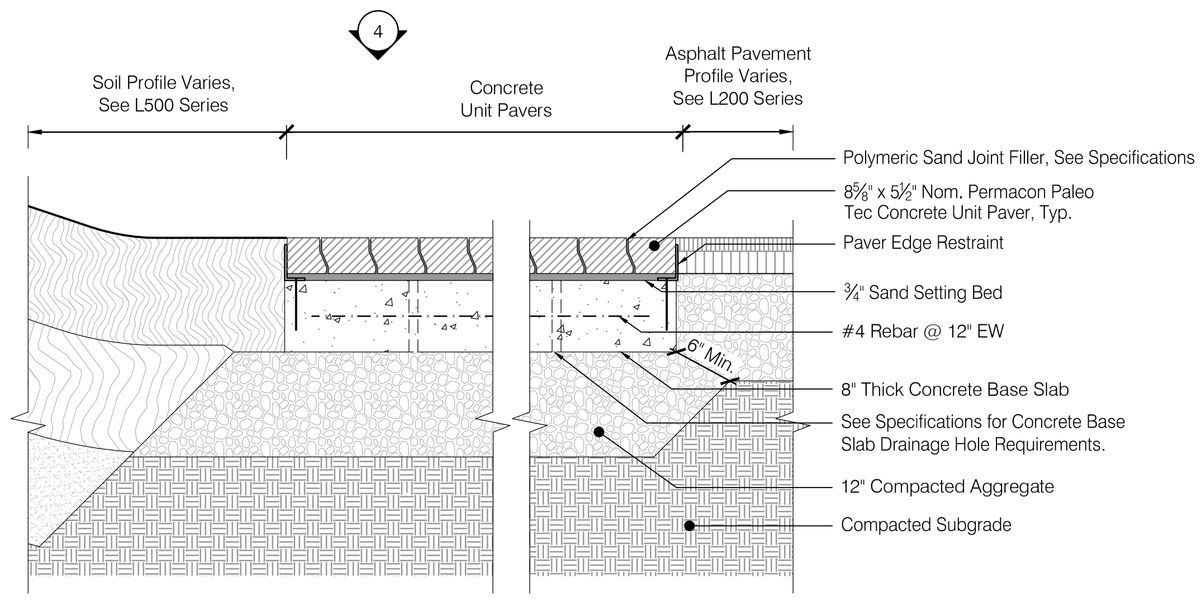

3 Concrete Unit Pavers Section
Scale: 1"=1'-0"

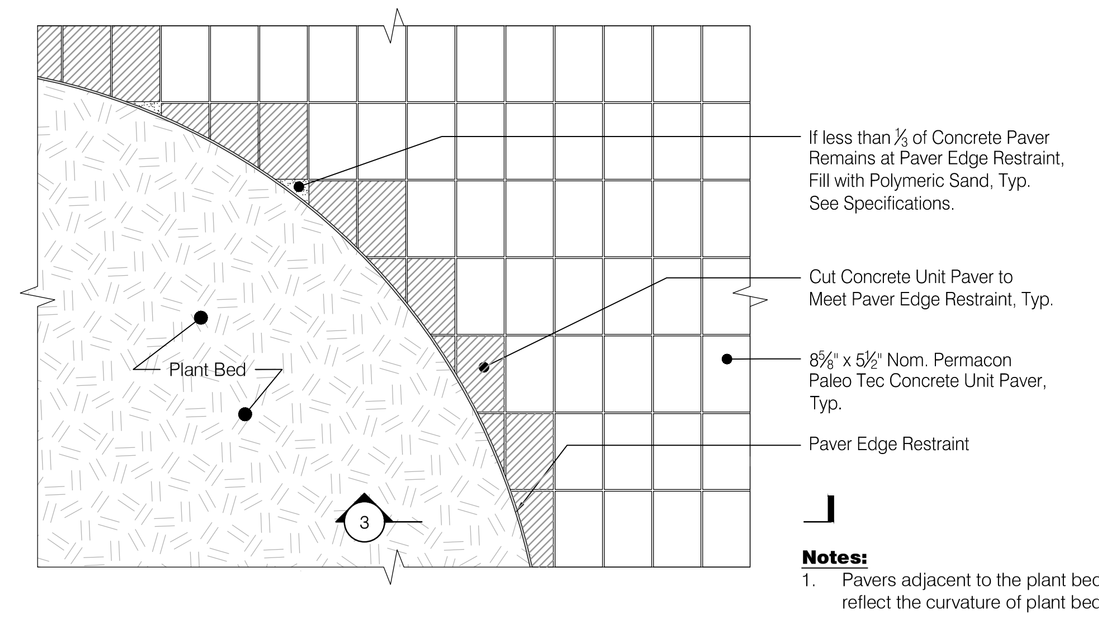

Notes:

1. Pavers adjacent to the plant beds shall be cut to reflect the curvature of plant bed.

4 Concrete Unit Pavers at Plant Bed Plan
Scale: 1"=1'-0"

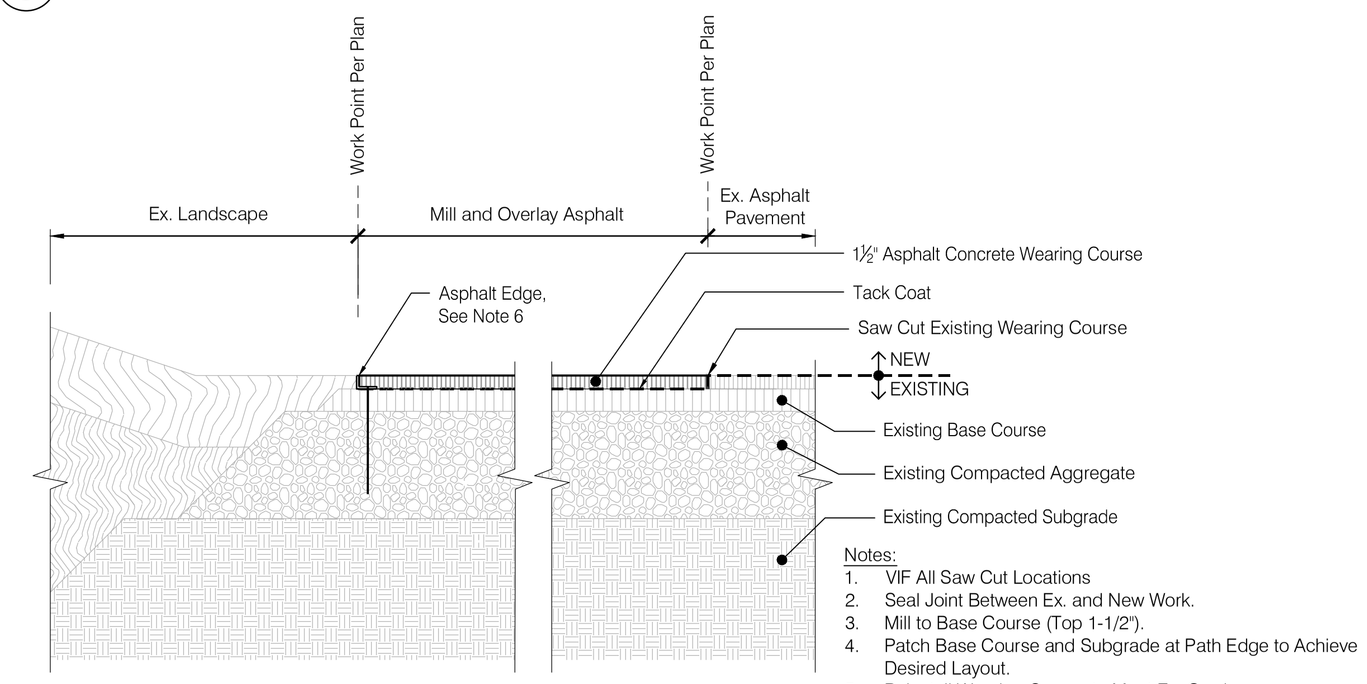

Notes:

1. VIF All Saw Cut Locations
2. Seal Joint Between Ex. and New Work.
3. Mill to Base Course (Top 1-1/2").
4. Patch Base Course and Subgrade at Path Edge to Achieve Desired Layout.
5. Reinstall Wearing Course to Meet Ex. Grades.
6. Asphalt Edge is 1½" x 2¼" With ¾"Ø x 16" Long Spikes @ 12" O.C. Edge is Required at All Asphalt Pavement.

5 Mill and Overlay Asphalt Section
Scale: 1"=1'-0"

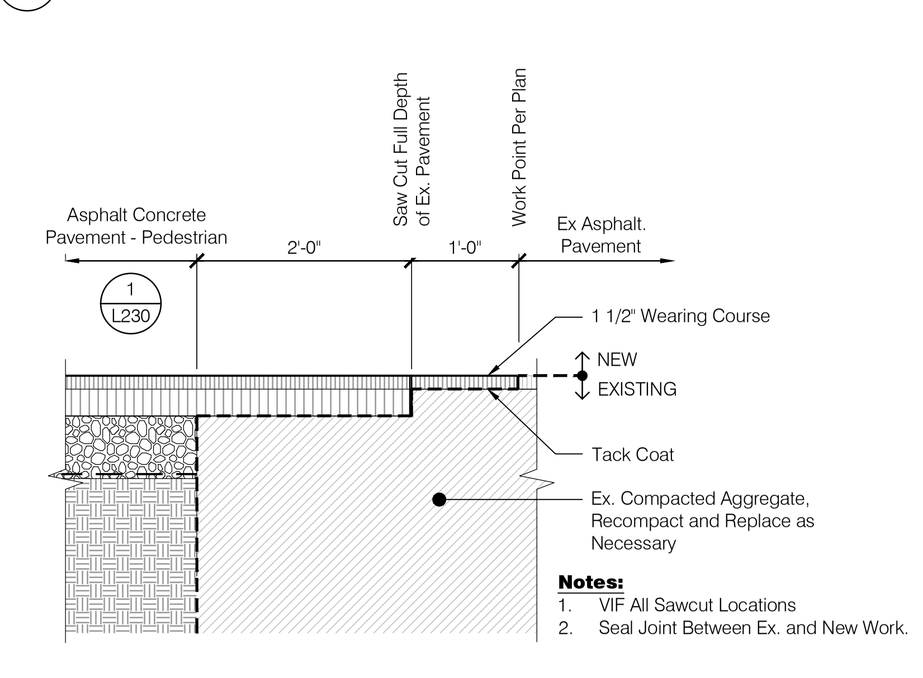

Notes:

1. VIF All Sawcut Locations
2. Seal Joint Between Ex. and New Work.

6 Asphalt Concrete Pavement To Existing Asphalt Pavement Section
Scale: 1"=1'-0"

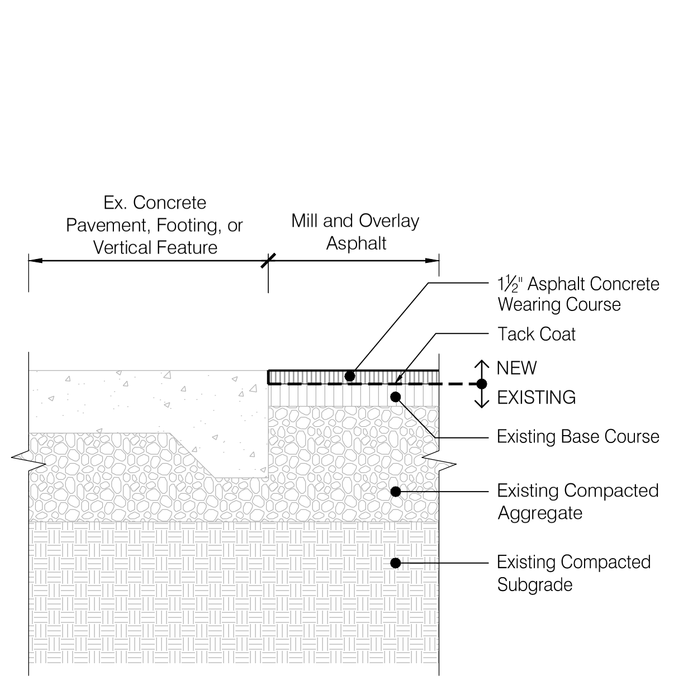

7 Mill and Overlay Asphalt at Ex. Feature Section
Scale: 1"=1'-0"

Exhibit B: Pavement Detail

DATE: 02 Nov 2020 TIME: 11:49 pm USERNAME: hgeorg
FILE: S:\03019.46_BBP_Brooklyn Bridge Plaza\12_Cad_Drawings\Sheet\L230 Paving Details.dwg

BROOKLYN BRIDGE PARK

BROOKLYN BRIDGE PLAZA

CLIENT
Brooklyn Bridge Park Corporation
Tel: 718.222.9939 Fax: 718.222.9258

OWNER'S REPRESENTATIVE
Gardiner & Theobald Inc.
Tel: 212.661.6624 Fax: 212.661.6393

DESIGN TEAM

LANDSCAPE ARCHITECT
Michael Van Valkenburgh Associates, Inc.,
Landscape Architects, PC
Tel: 718.243.2044 Fax: 718.243.1293

CIVIL ENGINEER
Sherwood Design Engineers
483 10th Avenue, Suite 325
New York, NY 10018
Tel: 212.972.1400

STRUCTURAL ENGINEER
E2 Project Management
87 Hibernia Ave, Rockaway, NJ 07866
Tel: 973.299.5200 Fax: 973.299.5059

ELECTRICAL ENGINEER
Altieri Sebor Wieber LLC Consulting Engineers
31 Knight Street, Norwalk, CT 06851
Tel: 203.866.5538 Fax: 203.866.5243

LIGHTING DESIGNER
ARUP
77 Water St. New York, NY, 10005
Tel: 212.896.3000

SOIL CONSULTANT
F2 Environmental Design
PO Box 292, Pottersville, NJ 07979
Tel: 917.903.9286

IRRIGATION DESIGNER
Northern Designs
2089 Hartford Turnpike, North Haven, CT 06473
Tel: 203.239.2710 Fax: 203.239.2715

SECURITY CONSULTANT
Stone Security Engineering, PC
401 Park Avenue South, 10th Floor, NY 10016
Tel: 646.649.3169 Fax: 646.349.5757

WARNING: IT IS A VIOLATION OF NEW YORK LAW FOR ANY PERSON, UNLESS ACTING UNDER THE DIRECTION OF A LICENSED ARCHITECT, LANDSCAPE ARCHITECT, PROFESSIONAL ENGINEER, OR LAND SURVEYOR (AS APPLICABLE) TO ALTER ANY ITEM SHOWN ON THIS DOCUMENT IN ANY WAY. IF A DOCUMENT OR ITEM BEARING THE SEAL OF ANY SUCH LICENSED PROFESSIONAL IS ALTERED, THE ALTERING ARCHITECT, LANDSCAPE ARCHITECT, PROFESSIONAL ENGINEER, OR LAND SURVEYOR SHALL AFFIX TO EACH ALTERED ITEM THEIR SEAL WITH THE NOTATION 'ALTERED BY' FOLLOWED BY THEIR SIGNATURE WITH THE DATE AND A SPECIFIC DESCRIPTION OF EACH ALTERATION.

STATUS

CONFORMED DOCUMENTS

REVISIONS

NO.	DATE	DESCRIPTION

DRAWING TITLE

PAVING DETAILS

JOB NUMBER 03019.46 SHEET NO. OF
DATE 02 December 2020
SCALE As Noted
DRAWN BY MVVA
CHECKED BY

L230